FilmL.A., Inc.
6255 W Sunset Blvd, 12th Floor
Hollywood, CA 90028
t: (213)977-8600 - f: (213)977-8601
www.filmla.com

Summary Information

Permit No: F00142496-A **Type of Permit:** FILMING **Release Date:** 10/02/2018

Production Company ABC STUDIOS

Insured Company Name ABC STUDIOS
Contact Phone No. 1 818-460-7777
Contact Phone No. 2
Fax
Address 500 S BUENA VISTA ST
BURBANK, California 91521

Production Title THE FIX #106

Type of Production TV Drama

Producer Mark Grossan

Director Stacey Black

1st AD Dan Shaw

Production Manager Marco Black

FilmL.A. Coordinator Michael Gonzalez

Location Manager Murray Miller Adam Robinson
Primary Phone Mobile - 310-480-6793
Secondary Phone Mobile - 818-458-3720

Location Assistant tbd tbd
Primary Phone Mobile - 555-555-5555
Secondary Phone

Fees

Posting 900	$414.00
Notification Charge	$510.00
LA CITY LANE AND STREET CLOSURE FEE	$312.00
FILMLA NON-REFUNDABLE FILM PERMIT RIDER FEE	$109.00
LA CITY FIRE SAFETY OFFICER	$3,145.00

Total Permit Fee $4,490.00

Number of Locations 1

NOT A PERMIT

FilmL.A., Inc.
6255 W Sunset Blvd, 12th Floor
Hollywood, CA 90028
t: (213)977-8600 - f: (213)977-8601
www.filmla.com

Summary Information — Location

Permit Number	F00142496-A	**Location Manager**	Murray Miller Adam Robinson
Production Company	ABC STUDIOS	Primary Phone	Mobile - 310-480-6793
Insured Company	ABC STUDIOS	Secondary Phone	Mobile - 818-458-3720
Production Title	THE FIX #106		

Location Address	1894 N Stanley Ave, Los Angeles, CA, 90046
Location Type	Private Residence
Prep Dates	10/2/2018 - 10/2/2018 07:00 - 22:00 1 day
Film Dates	10/3/2018 - 10/3/2018 07:00 - 23:59 1 day 10/4/2018 - 10/5/2018 10:00 - 02:00 1 day
Strike Dates	10/5/2018 - 10/5/2018 07:00 - 22:00
Open or Closed to the Public	Closed

Generic Conditions

*Certain service and personnel fees required by jurisdictional agencies are not collected by FilmL.A. Any such fees must be paid directly to the appropriate agency, and a separate invoice will be provided to the permittee.
*LAFD UFSO: Company must contact FilmL.A. for extension of the Uniformed Fire Safety Officers' hours. During normal business hours, UFSO must also inform the LAFD Film desk of the extension.
Community Survey Obtained
Equipment staging and vehicles may park on one side of the street only.
FAA (UAS): Failure to adhere to any applicable limitations of UAS usage will result in immediate shutdown of UAS activity
FAA (UAS): UAS may not be operated directly over any person, unless authorized by FAA
FAA (UAS): UAS must be operated at an altitude of no more than 400' above ground level
FAA (UAS): UAS operations may not be conducted during night (1/2 hour prior to sunrise, 1/2 hour after sunset).
FAA (UAS): UAS Operator must conform with all FAA Regulations
Must Maintain 5' Clearance on Sidewalks/Walkways
Must maintain local/emergency access
No cast or crew parking on area streets
No steps from trailers, trucks or motorhomes may be facing road
Notify LAPD Hollywood Division (213) 972-2971 and comm. (213) 978-6552 1/2 hour prior to any gunfire, brandishing weapons, special effects or simulated emergency or criminal activity.
Number of uniformed officers listed on the permit is a minimum requirement. Permittee remains responsible for deploying a sufficient number of uniformed officers to provide traffic and crowd control to ensure the safety of the film crew and the public.

NOT A PERMIT

FilmL.A., Inc.
6255 W Sunset Blvd, 12th Floor
Hollywood, CA 90028
t: (213)977-8600 - f: (213)977-8601
www.filmla.com

Summary Information — Location

Permit Number	F00142496-A	**Location Manager**	Murray Miller Adam Robinson
Production Company	ABC STUDIOS	Primary Phone	Mobile - 310-480-6793
Insured Company	ABC STUDIOS	Secondary Phone	Mobile - 818-458-3720
Production Title	THE FIX #106		

Traffic control must be done in accordance w/MUTCD
Traffic Officers Required
Uniformed officers shall have a copy of the film permit in their possession and are required to confirm that all traffic control signage devices are in place.

Please see attached documents
Hawthorn Ave btwn Orange Dr & 150ft west NS curb - The Fix.pdf
Stanley Ave in front of 1894 N Stanley Ave Alternating curb+1 - The Fix.pdf

Equipment on Location

Type	Quantity
5 or 10 ton trucks	10
Cast/Crew vehicles	150
Catering Truck	2
Cranes	1
Cube Trucks	4
Generator	3
Honey Wagons	1
Portable restrooms	1
Scissor Lifts	3
Semi Trucks	2
Stakebed Trucks	6
Trailers	8
Vans	7

Personnel on Location

Type	Quantity
Cast	7
Crew	85
Extras	5
LA City UFSO assigned	43555
Off-Duty/Retired LAPD Officer(s)	2

Filming Activities
Aerial Photography with remote control aircraft. (UAS); Atmospheric Smoke Effects; Brandishing weapons; Camera on sticks; Emergency vehicles with flashing lights; Equipment on property; Equipment on sidewalk, in curb lane & across street; Exterior establishing shots; Interior and exterior dialogue; Intermittent pedestrian control; Intermittent traffic control - 2 minutes standard; Requesting use of cut out just west of the location to park generator and bathrooms; Strike from 0000-0300 on 10/04; Prep from 0700-1000 on 10/04; Strike from 0200-0300 on 10/05;

Gunfire

Shot Type	Load Type	No. Takes Per Day	No. Times Per Take
Exterior Single Shot	1/4 load	6 - 10	6 - 10
Interior Single Shot	1/4 load	6 - 10	6 - 10

Special Effects: F/X Permit # 27351

NOT A PERMIT

FilmL.A., Inc.
6255 W Sunset Blvd, 12th Floor
Hollywood, CA 90028
t: (213)977-8600 - f: (213)977-8601
www.filmla.com

Summary Information — Location

Permit Number F00142496-A
Production Company ABC STUDIOS
Insured Company ABC STUDIOS
Production Title THE FIX #106

Location Manager Murray Miller Adam Robinson
Primary Phone Mobile - 310-480-6793
Secondary Phone Mobile - 818-458-3720

Type	No. Times Per Day	No. Takes Per Take

Description of F/X Scene: FIRE PLACES AND FIRE PITS
IN HOUSE NATURAL GAS
UNDER THE DIRECT SUPERVISION OF JEFF D. RAND, 2716.08 AND SPOT CHECK FOR EFFECTS ONLY 142496

Jurisdiction **Political:** Los Angeles City - Council District 04 **Police:** Los Angeles Police Department **Fire:** Los Angeles City

Thomas Guide **Page:** 593 **Grid:** B4

Approvals

LOS ANGELES CITY FIRE DEPARTMENT - FILM UNIT	Kanisha Leonard
LOS ANGELES CITY POLICE DEPARTMENT	Gabriel Martinez
FILML.A. CLOSURES	Adrian Fayad
LOS ANGELES CITY DEPARTMENT OF PUBLIC WORKS	Jessica Castro

Coordinator Note
UFSO REQUIRED
10/3 0700-0300 overnight
10/4 1000-0300 overnight

Coordinator Note Rider A releases location

Parking
Base Camp Location Type : Other Location 7000 Hollywood Blvd, Los Angeles, CA, 90028
Crew Parking Location Type : Other Location 1632 N Las Palmas Ave, Los Angeles, CA, 90028
Parking Notes
Base camp at Hollywood Roosevelt Hotel

Posting "No Parking" signs E/S N STANLEY AVE, HOLLYWOOD BLVD - NORTH TO 1810 N STANLEY AVE (APPROX. 800')

Approximate Footage 601 - 900 **Log Number** 217301

Date(s) 10/2/2018 to 10/5/2018 **Time(s)** 00:00 to 00:00

Posting "No Parking" signs W/S N ORANGE DR, HAWTHORN AVE - NORTH TO DRIVEWAY (APPROX 150')
B/S HAWTHORN AVE, N ORANGE DR - WEST 200'

NOT A PERMIT

FilmL.A., Inc.
6255 W Sunset Blvd, 12th Floor
Hollywood, CA 90028
t: (213)977-8600 - f: (213)977-8601
www.filmla.com

Summary Information — Location

Permit Number F00142496-A
Production Company ABC STUDIOS
Insured Company ABC STUDIOS
Production Title THE FIX #106

Location Manager Murray Miller Adam Robinson
Primary Phone Mobile - 310-480-6793
Secondary Phone Mobile - 818-458-3720

Approximate Footage 601 - 900 **Log Number** 217302

Date(s) 10/3/2018 to 10/4/2018 **Time(s)** 00:00 to 00:00

Lane / Full Closure N/S CURB HAWTHORN AVE, N ORANGE DR - WEST TO DRIVEWAY (100')
1900 ON 10/2 - 0700 ON 10/5

Approximate Footage 0 - 300

Date(s) 10/2/2018 to 10/5/2018 **Time(s)** 19:00 to 07:00

Lane / Full Closure ALTERNATING B/S CURB LANE PLUS ADJACENT LANE OF N STANLEY AVE, FROM END - SOUTH 250' (INCLUDING CUT-OUT ON EAST SIDE)
CONTINUOUS

Approximate Footage 0 - 300

Date(s) 10/2/2018 to 10/5/2018 **Time(s)** 07:00 to 19:00

NOT A PERMIT

Permit #F00142496-A

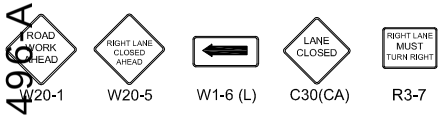

W20-1 W20-5 W1-6 (L) C30(CA) R3-7

Ⓢ TRAFFIC SIGNAL

● TRAFFIC CONE

TYPE I W/ SIGN

HIGH LEVEL WARNING DEVICE

N

ALL TRAFFIC CONTROL WILL BE INSTALLED TO MEET OR EXCEED THE LATEST CA-MUTCD MINIMUM REQUIREMENTS

TCP FOR:	ABC STUDIOS: "THE FIX"
LOCATION:	NORTH SIDE CURB LANE CLOSURE HAWTHORN BTWN ORANGE DR & 150' WEST LOS ANGELES, CALIFORNIA
CONTACT:	ADAM ROBINSON PH# 818-458-3720
	JCL TRAFFIC SERVICES (213) 622-9775 C31-CA Lic # 805357
DATE / REVISIONS	DRAFTER: MARIO MENJIVAR SCALE: N.T.S. FILM LA: MG

WORK ZONE TRAFFIC CONTROL PLAN
GENERAL NOTES

1. DATE/TIME: 10-2-18 FROM 19:00 HOURS TO 10-5-18 07:00 HOURS.
2. ALL SIGNING, STRIPING, AND TRAFFIC CONTROL DEVICES SHALL CONFORM TO THE (CURRENT) STATE OF CALIFORNIA DEPARTMENT OF TRANSPORTATION (CALTRANS) STANDARD PLANS AND STANDARD SPECIFICATIONS, CALIFORNIA MUTCD, AND ANY ADDENDUMS THERETO, AND AS SHOWN ON THESE PLANS, SYMBOLS AND ABBREVIATIONS USED ARE SHOWN ON CALTRANS STANDARD PLANS.
3. THERE WILL BE NO INTERFERENCE WITH TRAFFIC SIGNALS OR CROSSWALKS.
4. CONES WILL BE 28" MINIMUM HEIGHT AND HAVE REFLECTORIZED SLEEVES FOR NIGHT WORK.
5. POLICE WILL DIRECT TRAFFIC IF NECESSARY.

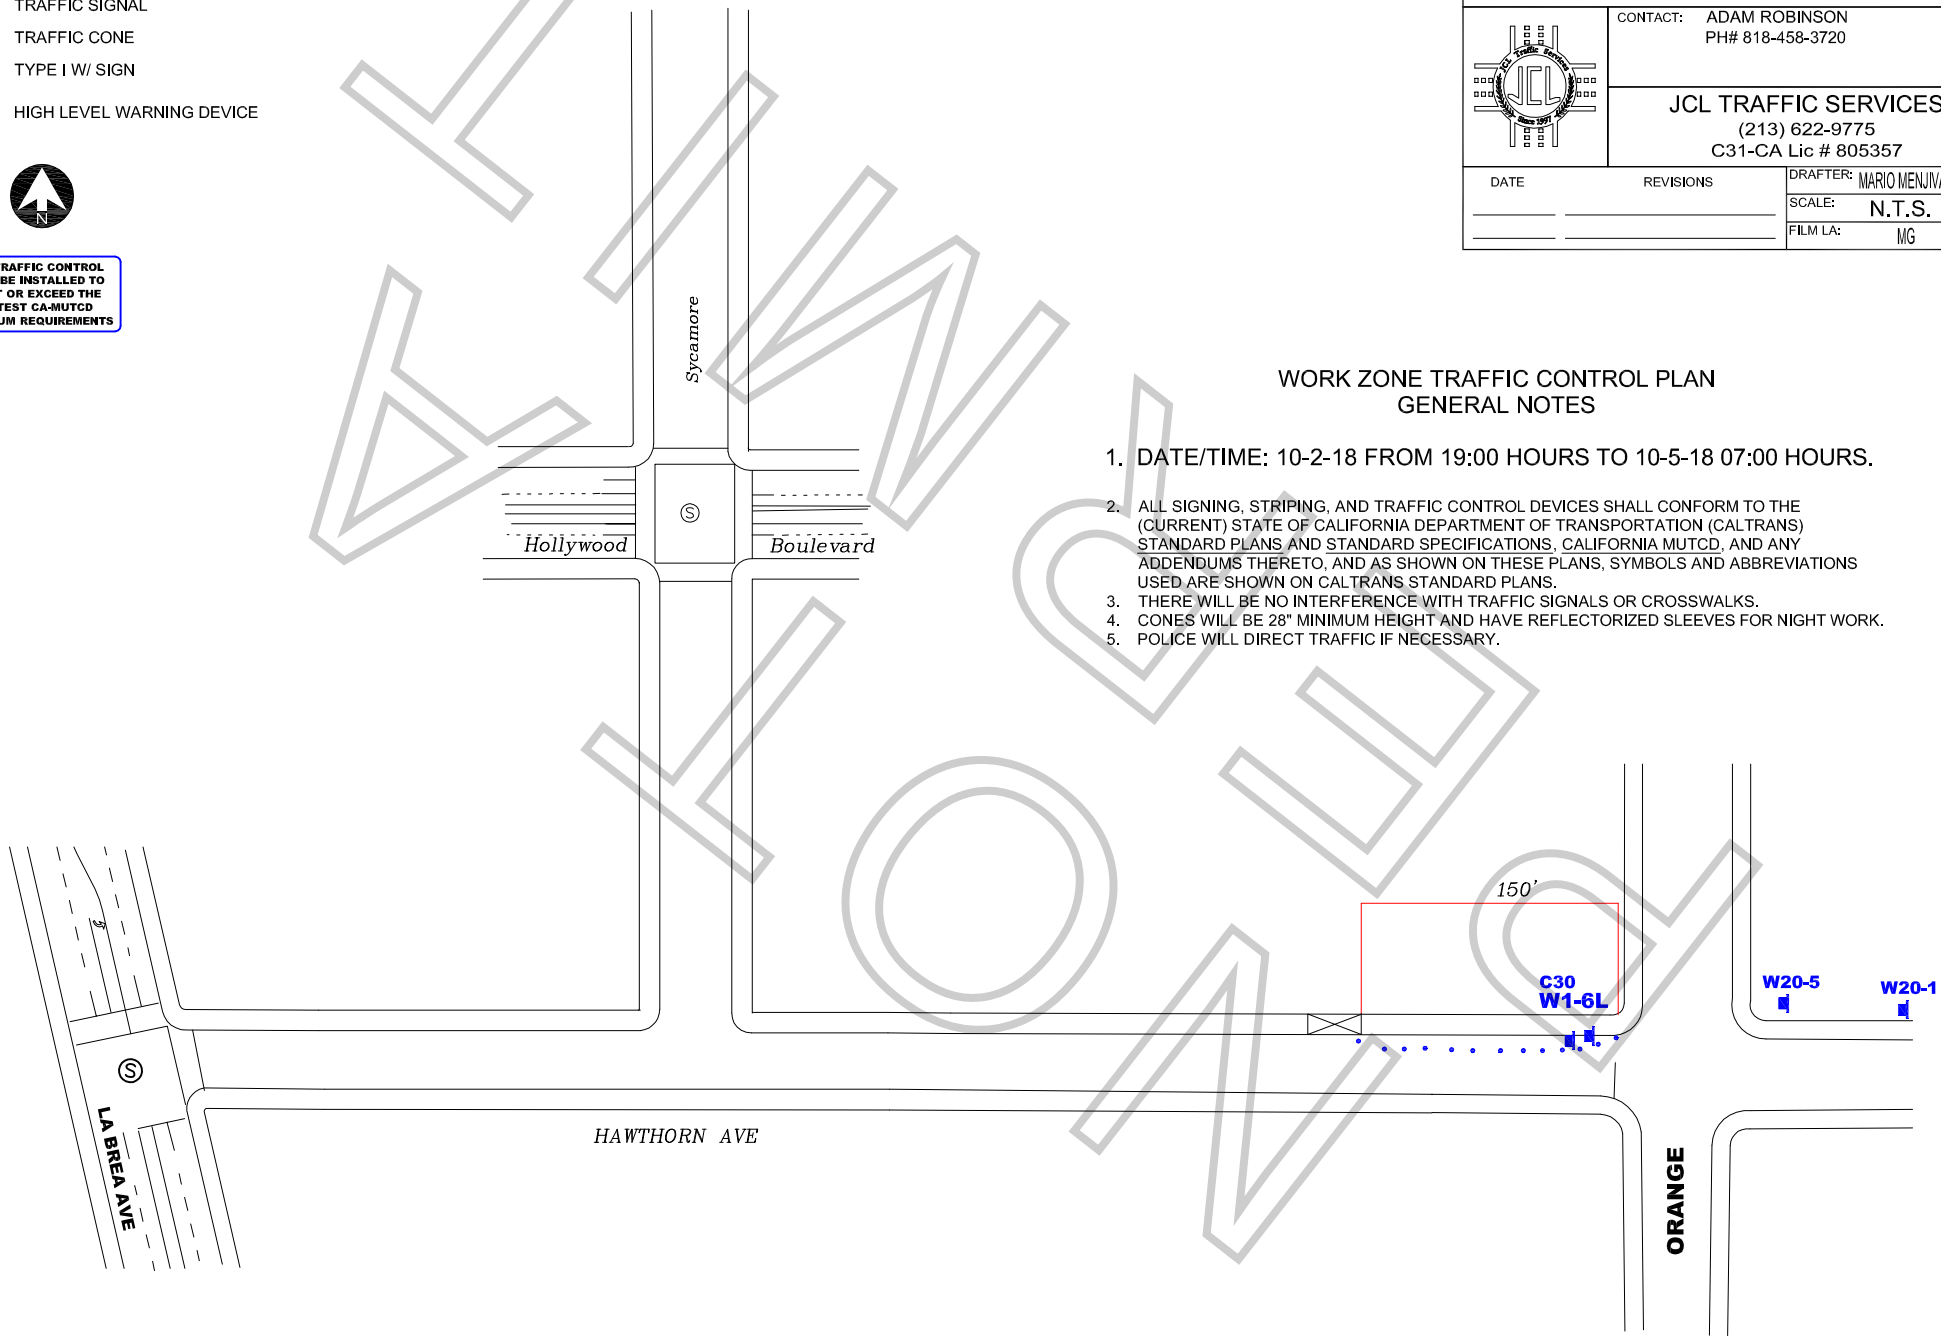

FINAL

Permit #F001-42496-A

ALL TRAFFIC CONTROL WILL BE INSTALLED TO MEET OR EXCEED THE LATEST CA-MUTCD MINIMUM REQUIREMENTS

TRAFFIC SIGNAL

TRAFFIC CONE

TYPE I W/ SIGN

HIGH LEVEL WARNING DEVICE

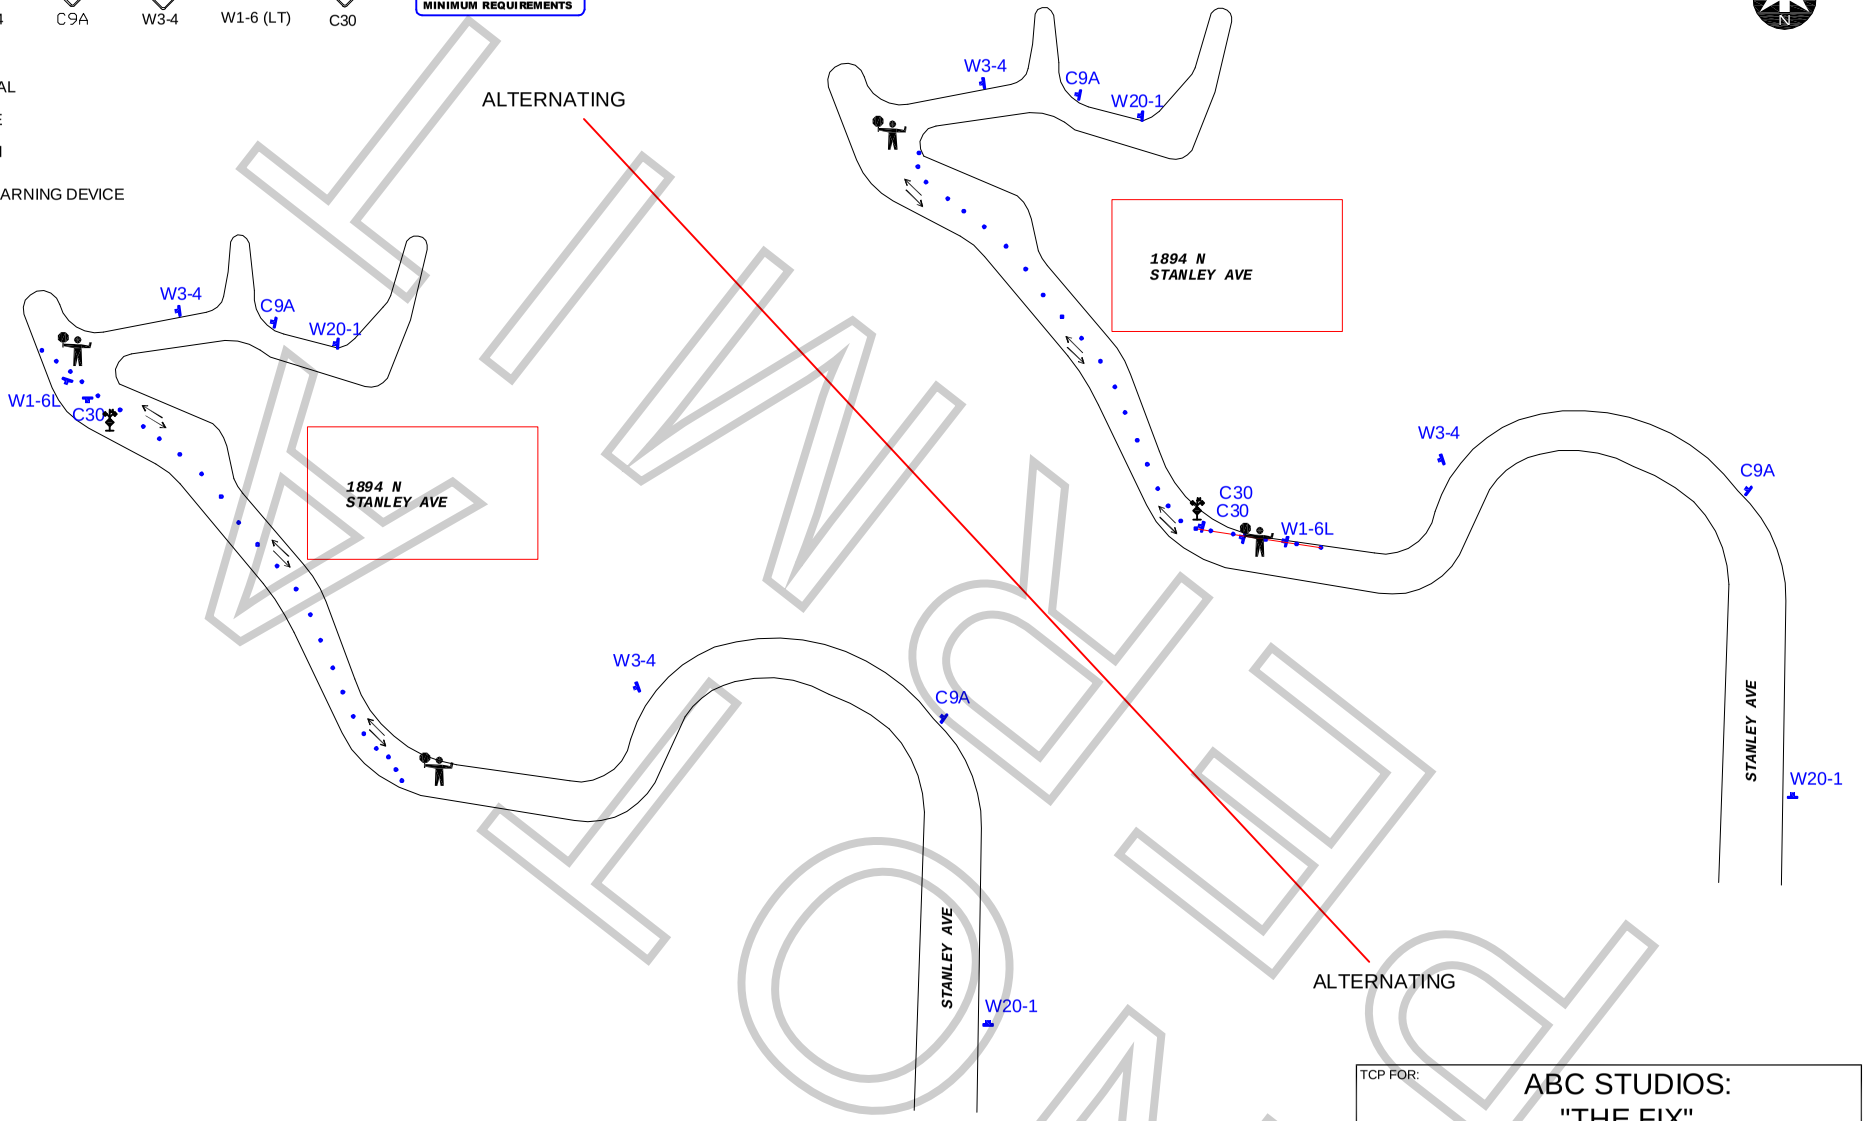

FOR REVIEW ONLY

WORK ZONE TRAFFIC CONTROL PLAN
GENERAL NOTES

1. DATE/TIME: 10-2-18 FROM 07:00 HOURS TO 10-5-18 19:00 HOURS.

2. ALL SIGNING, STRIPING, AND TRAFFIC CONTROL DEVICES SHALL CONFORM TO THE (CURRENT) STATE OF CALIFORNIA DEPARTMENT OF TRANSPORTATION (CALTRANS) STANDARD PLANS AND STANDARD SPECIFICATIONS, CALIFORNIA MUTCD, AND ANY ADDENDUMS THERETO, AND AS SHOWN ON THESE PLANS, SYMBOLS AND ABBREVIATIONS USED ARE SHOWN ON CALTRANS STANDARD PLANS.
3. THERE WILL BE NO INTERFERENCE WITH TRAFFIC SIGNALS OR CROSSWALKS.
4. CONES WILL BE 28" MINIMUM HEIGHT AND HAVE REFLECTORIZED SLEEVES FOR NIGHT WORK.
5. POLICE WILL DIRECT TRAFFIC IF NECESSARY.

TCP FOR: ABC STUDIOS: "THE FIX"

LOCATION: ALTERNATING CURB+1 - STANLEY AVE IN FRONT OF 1894 N STANLEY AVE HOLLYWOOD, CALIFORNIA

CONTACT: ADAM ROBINSON
PH# 818-458-3720

JCL TRAFFIC SERVICES
(213) 622-9775
C31-CA Lic # 805357

DATE | REVISIONS

DRAFTER: MARIO MENJIVAR
SCALE: N.T.S.
FILM LA: MG